GARDEN
OUTDOOR SEATING
LIVING HALL
DINING
TV
KITCHEN
WM
MAID ROOM
BATH
PASSAGE 1.6M WIDE
OPEN TO ABOVE
BATH
TOILET
MAIN ENTRANCE LOBBY
DOUBLE HT.
GUEST BEDROOM
ENTRANCE
ALUM SOLID DOOR WOODEN TEXTURE
PUMP ROOM
GARBAGE
PROPOSED CAR SHADE ABOVE
VEHICULAR GATE
HUMAN ENTRANCE

GARDEN
BALCONY
BEDROOM 2
BEDROOM 3
M.DRESS
M.BATH
SHR
BATH 3.3M x 1.5M
TERRACE 3.5M x 2.00M
PANTRY
FOYER
SHR
BATH 3.3M x 1.5M
FAMILY LIVING
BEDROOM 1
SKYLIGHT ABOVE
BALCONY
PUMP ROOM
GARBAGE
PROPOSED CAR SHADE ABOVE
VEHICULAR GATE
HUMAN ENTRANCE

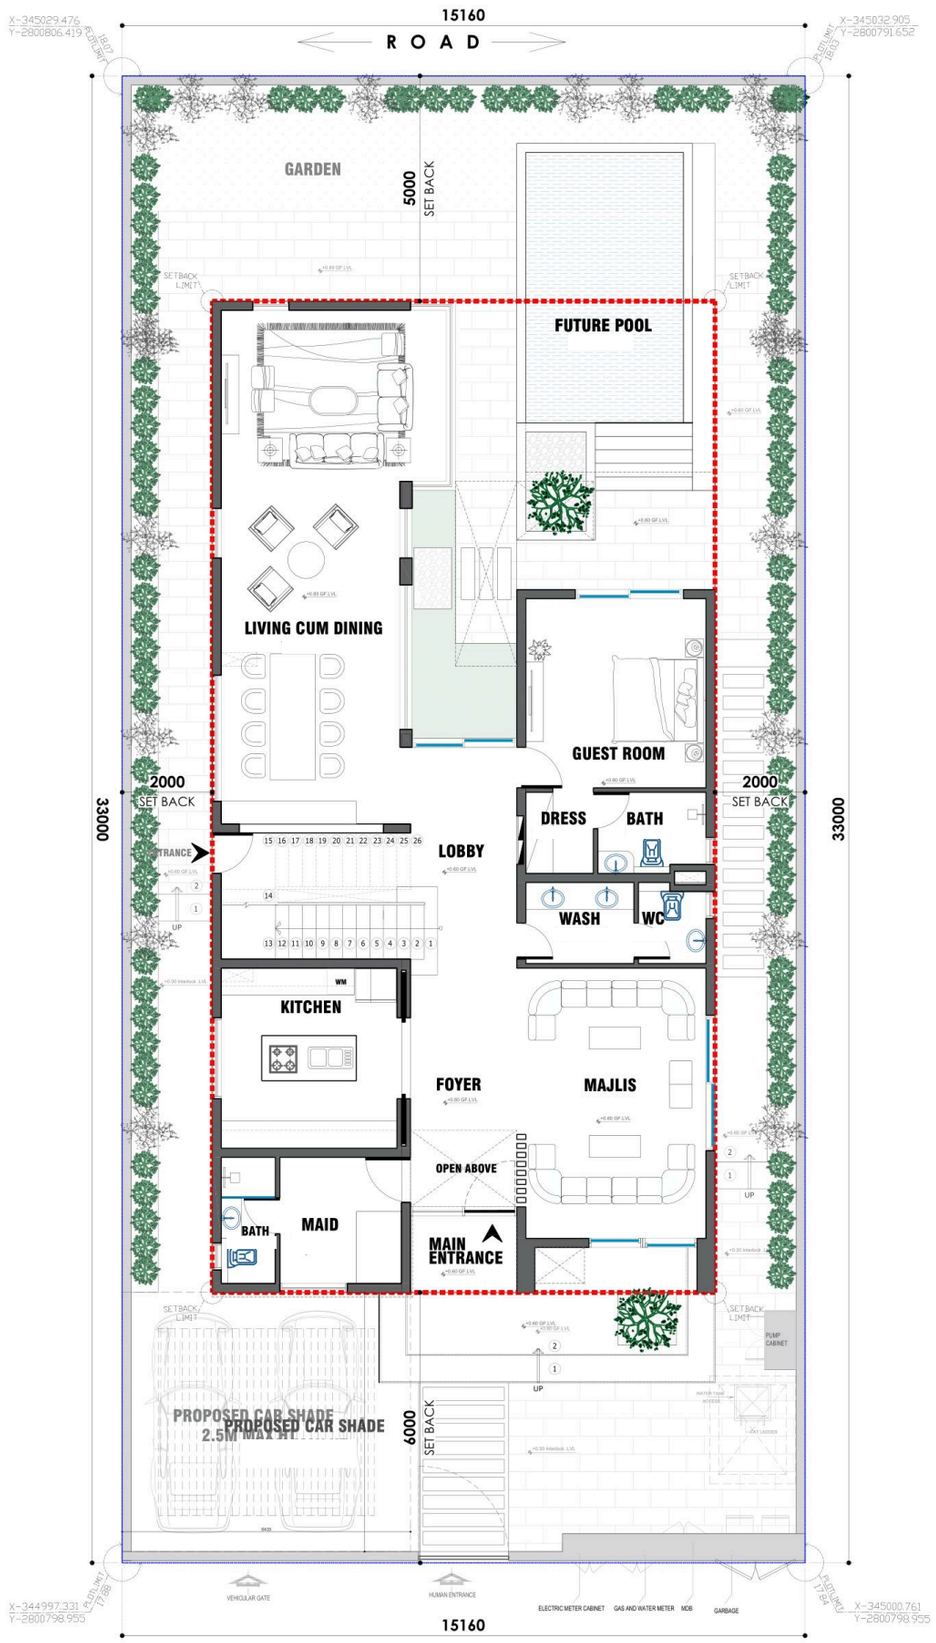
15160
ROAD
GARDEN
5000
SET BACK
FUTURE POOL
LIVING CUM DINING
GUEST ROOM
2000
SET BACK
33000
DRESS
BATH
LOBBY
WASH
WC
KITCHEN
FOYER
MAJLIS
OPEN ABOVE
BATH
MAID
MAIN ENTRANCE
PROPOSED CAR SHADE
2.5M MAX HT
6000
SET BACK
15160

15160
ROAD
GARDEN
5000
SET BACK
MASTER BEDROOM
BALCONY
FUTURE POOL
BALCONY
O.T.S.
DRESS
BATH.
O.T.S.
LIVING AREA
BEDROOM 03
2000
SET BACK
33000
DRESS
BATH.
PANTRY
LOBBY
DRESS
BATH.
BATH.
DRESS
OPEN BELOW
BEDROOM 02
BEDROOM 01
BALCONY
O.T.S.
PROPOSED CAR SHADE
SET BACK
15160